## SCHEDULE OF PROPERTY

| № | GRANTOR | GRANTEE | INSTRUMENT | DATE OF DEED | DATE OF RECORD | BOOK | PAGE | CUSTODIAN C.E. № | AUDIT № | REMARKS |
|---|---|---|---|---|---|---|---|---|---|---|
| 43 | Amalgamated Sug Co | O.S.L.R.R.Co. | W.D | Oct 8,1925 | Oct 26,1925 | 61 | 185 369 | 6064 | 6757 | |
| 44 | Utah Ida Cent R.R.Corp. | " " | Releases Deed 204 | Feb 24,1948 | Aug 10,1948 | 87 | 373 | 7331 Lot 1 Sec 1917 | 7366 | Tracks Included |
| 45 | O.S.L.R.R.Co. | Utah Ida Cent R.R.Corp | Quit Claim | July 22,1948 | | | | 7331 Lot 1 Sec 1917 | 7393 | Tracks Included |
| 46 | Amalgamated Sug Co. | O.S.L.R.R.Co. | Quit Claim | Apr. 11,1949 | May 25,1949 | 88 | 251-2 | | 7387 | |
| 47 | E.J.Smith & Wife | O.S.L.R.R.Co | Quit Claim | June 30,1949 | July 15,1949 | 88 | 583-4 | 7930 | 7388 | |
| 48 | C.P. Richins & Wife & Zollinger | O.S.L.R.R.Co. | W.D. | Apr. 17,1952 | Apr. 25,1952 | 92 | 332-3 | 8046 | 7460 | |

## SCHEDULE OF PROPERTY

| № | GRANTOR | GRANTEE | INSTRUMENT | DATE OF DEED | DATE OF RECORD | BK | PG | L&T AUD № | AUD № | REMARKS |
|---|---|---|---|---|---|---|---|---|---|---|
| 40 | O.S.L.R.R. Co. | U.P.R.R. Co. | Quitclaim | June 10,1952 | July 8, 1952 | 92 | 381-2 | 8055 | 373 | |
| 40 | U.P.R.R. Co. | Alton B. & Iola Dahl | Quitclaim | June 10,1952 | | | | 8058 | 2113 | |
| 41 | The Amalg. Sugar Co. | O.S.L.R.R. Co. | Easement | June 30,1954 | July 3, 1954 | 20 | 266-7 | 8146 | 2309 | |
| 42 | O.S.L.R.R. Co. | T. Ray Theurer | Quitclaim | April 30,1959 | | | | 8367 | 309 | |
| 43 | U.P.R.R. Co | Joseph H Zollinger | Quitclaim | July 11 1961 | | | | 8436 | 3037 | 031 to UP Aud No. 543 |

## SCHEDULE OF PROPERTY

| № | GRANTOR | GRANTEE | INSTRUMENT | DATE OF DEED | DATE OF RECORD | BOOK | PAGE | CUSTODIAN C.E. № | AUDITOR'S № | REMARKS |
|---|---|---|---|---|---|---|---|---|---|---|
| 1. | Ernest L. Morgan & Wife | O.S.L.R.R.Co. | Warranty | Feb 20,1906 | Mar. 14,1906 | 26 | 365 | 3059 | 2922 | |
| 2. | Joseph Holt & Wife. | " | " | Jan 3,1906 | Mar. 14,1906 | 26 | 367 | 3058 | 2921 | |
| 3. | Wm J. Chugg & Wife. | " | " | Jan 3,1906 | Mar. 14,1906 | 27 | 43 | 3056 | 2919 | |
| 4. | " " " " | Joseph Wilcox Jr. Trustee | " | Jan 3,1906 | Mar. 14,1906 | 25 | 530 | 3057 | 2920 | |
| 5. | A.B. Crabtree & Wife | O.S.L.R.R.Co. | " | Jan 3,1906 | Mar. 14,1906 | 26 | 366 | 3055 | 2918 | |
| 6. | Wm T. Brown & Wife. | " | " | Feb 20,1906 | Mar. 14,1906 | 26 | 373 | 3054 | 2917 | |
| 7. | Godfrey Ahrinman & Wife | " | " | Jan 3,1905 | Mar. 4,1906 | 25 | 528 | 3053 | 2916 | |
| | " " " " | " | " | Jan 21,1911 | Feb 21,1911 | 31 | 183 | 3814 | 3781 | |
| 8. | James F. Hansen & Wife | " | " | July, 26,1916 | Aug. 16,1916 | 46 | 636 | 5843 | 5622 | |
| 9. | Cache County. | " | Franchise | June 17,1916 | " | " | " | 5846 | 5625 | |
| 10. | Jos. H Zollinger & Wife | " | Warranty | Sep. 11,1916 | Oct. 13,1916 | 47 | 336 | 5842 | 5621 | |
| 11. | C.P. Richins & Wife | " | Quit Claim | Aug. 9,1916 | Aug 29,1916 | 46 | 639 | 5841 | 5620 | |
| 12. | Edward J Gibbons et al | " | " " | Aug. 7,1916 | Aug 29,1916 | 46 | 638 | 5840 | 5619 | |
| 13. | Cache County. | " | Franchise | June 12,1916 | " | " | " | 5846 | 5625 | |
| 14. | Jacob Zollinger & Wife | " | Warranty | Apr. 12,1916 | Sep 25,1916 | 47 | 770 | 5839 | 5618 | |
| 15. | Conrad Alder & Wife | O.S.L.R.R.Co. | " | July 27,1916 | Aug. 16,1916 | 46 | 633 | 5838 | 5617 | |
| 16. | Ferdinand Zollinger & Wife | " | " | July 20,1916 | Aug. 16,1916 | 46 | 632 | 5837 | 5616 | |
| 17. | Julius E.H. Stender & Wife | " | " | Sep 11,1916 | Oct. 13,1916 | 47 | 333 | 5836 | 5615 | |
| 18. | Christen Balling & Wife | " | " | Sep 25,1916 | Oct. 13,1916 | 47 | 332 | 5835 | 5614 | |
| 19. | Logan City. | " | Ordinance | July, 13,1916 | " | " | " | 5845 | 5624 | |
| 20. | H. Farr & Wife. | " | Warranty | June 28,1916 | Aug 29,1916 | 46 | 638 | 5834 | 5613 | |
| 21. | Benjamin F. Rich & Wife. | " | " | Sep. 18,1916 | Oct. 13,1916 | 47 | 332 | 5833 | 5612 | |
| 22. | Morrell Clothing Co. | " | " | June 23,1916 | Aug 29,1916 | 46 | 637 | 5832 | 5611 | |
| 23. | John A Johnson & Wife | " | " | Aug. 10,1916 | Aug 29,1916 | 46 | 636 | 5831 | 5610 | |
| 24. | David M. Campbell & Wife | " | " | June 30,1916 | Aug 9, 1916. | 47 | 181 | 5830 | 5609 | |
| 25. | Wm H Twissel, Widower. | " | " | July 20,1916 | Aug 29,1916. | 45 | 641 | 5844 | 5623 | |
| 26. | H.A. Pedersen & Wife. | " | " | " | Aug. 15,1916 | 46 | 625 | 5829 | 5608 | |
| 27. | Logan City. | " | Ordinance | July 13,1916 | " | " | " | 5845 | 5624 | |
| 28. | Swen J. Johnson et al | " | Decree of Court | April 14-1917 | May 7-1917 | 48 | 579 | 5828 | 5710 | |
| 29. | Jacob Zollinger & Wife. | O.S.L.R.R.Co. | Warranty | Jan 3, 1906 | Mar. 14,1906 | 26 | 371 | 3052 | 2915 | |
| 30 | Albert Fredrick & Wife | " | " | Feb. 15,1906 | Mar. 14,1906 | 25 | 526 | 3051 | 2914 | |
| 31 | David Eccles | " | Easement | Mar 14,1911 | " | Vol | 129 | 1498 | | |
| 32 | David Eccles & Wife. | " | Warranty | Mar. 6,1901 | Mar. 16,1901 | 16 | 185 | 1768 | 1767 | |
| 33. | Logan City. | " | Ordinance. | Passed | May 15,1901 | " | " | 1770 | 1768 | |
| 34. | See No. 31. | | | | | | | | | |
| 35. | See No. 32 | | | | | | | | | |
| 36. | Logan City. | " | " | Passed | Feb. 20,1901 | " | " | 1770 | 1768 | |
| 37. | David Eccles & Wife. | " | Warranty | Mar. 6. 1901 | Mar. 16,1901 | 16 | 185 | 1769 | 1767 | |
| 38 | Joseph N Zollinger & wf. | " | Warranty | June 11, 1927 | June 21, 1927 | 63 | 326 | 7028 | 6861 | |
| ⊕ | The Amalgamated Sugar Co | " | Easement | Oct. 3, 1918 | Oct. 12, 1918 | 6 | 7321 | 6880 | 5952 | |
| 39 | See № 31e | ("16" Extension under W.O. № 250) | | | | | | | | |
| 31-A | Abandonment of Logan Sugar Factory Trackage (-Easement Parcel № 31) | | | | | | | | | |

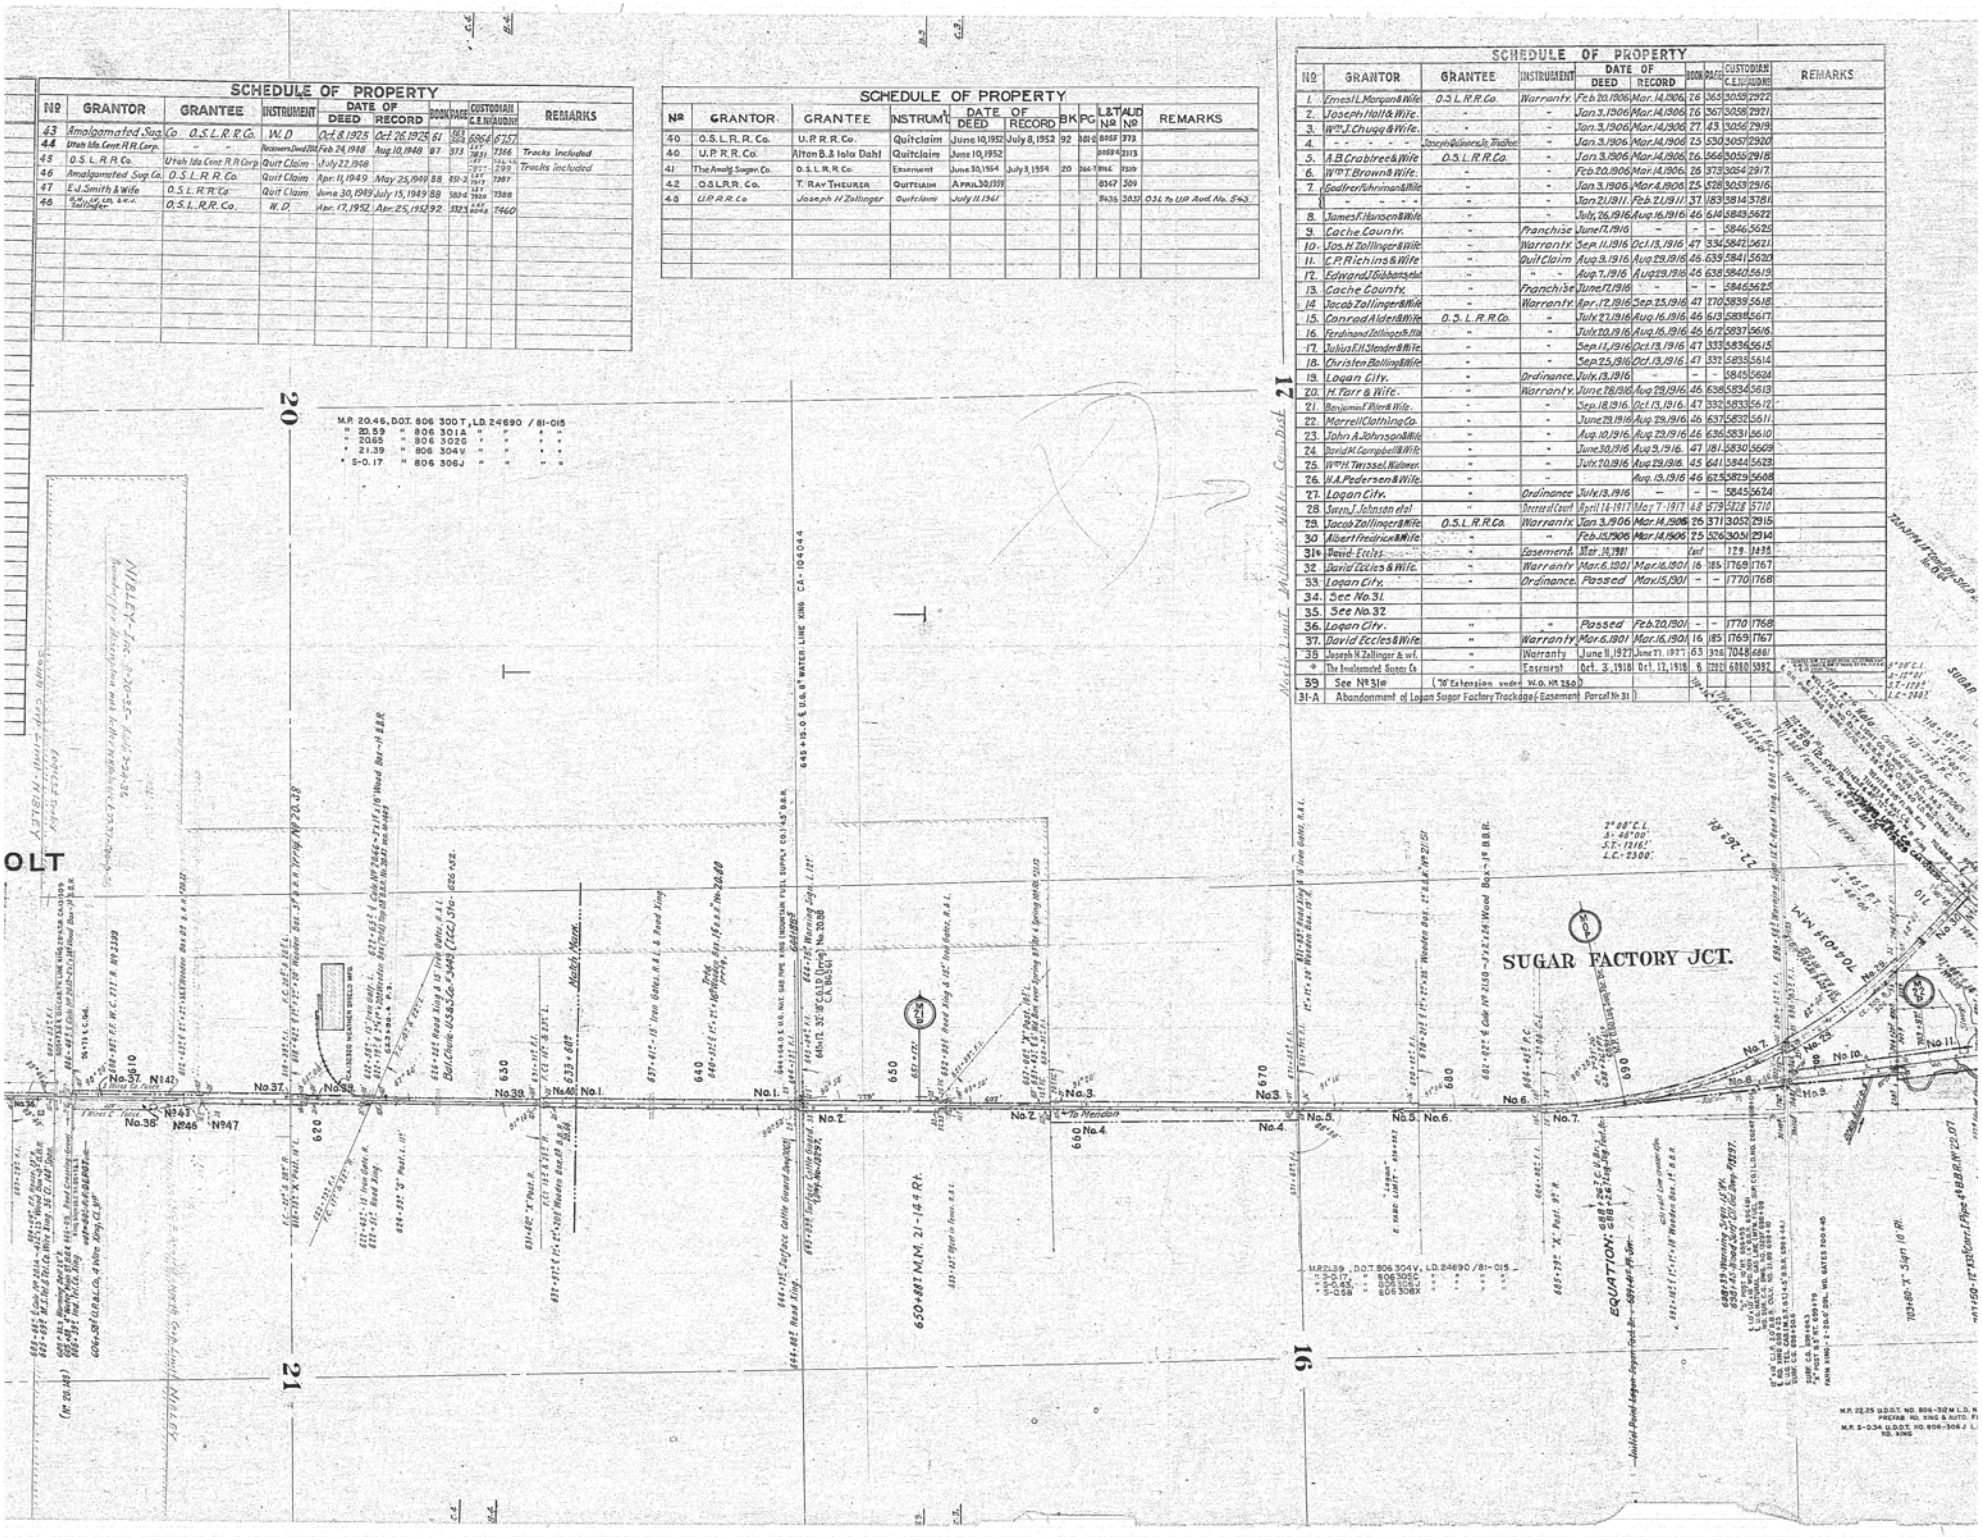
SUGAR FACTORY JCT.
Logan
Hyde Park
Smithfield
Utah
Cache
Weber
Morgan
Rich
Summit
Wasatch
Duchesne
Uintah
Daggett
Sweetwater
Carbon
Emery
Sanpete
Sevier
Piute
Wayne
Garfield
Kane
Washington
Iron
Beaver
Millard
Juab
Tooele
Salt Lake
Utah